LEGEND (NTS FOUND SCALE: 1"=50')

- FLUSH TOILET BUILDING
- ENTRANCE STATION
- GATE
- DUMPSTER PAD

LEGEND (CONT'D)

- COLORED CONCRETE PATH
- HYDRANT
- SIGN
- EXISTING VEGETATION

GENERAL NOTES:

1. CONSTRUCTION STAKING SHALL BE COMPLETED BY THE CONTRACTOR AND APPROVED BY THE CONTRACTING OFFICER.
2. LOCATION AND ORIENTATION OF ALL STRUCTURES, HYDRANTS, GROUP SITES SHALL BE APPROVED BY THE CONTRACTING OFFICER PRIOR TO INSTALLATION.
3. CLEARING LIMITS SHALL BE AS NOTED IN THE SPECIFICATIONS. THE CONTRACTOR SHALL CONFINE ALL OPERATION AND ACTIVITIES TO WITHIN THE CLEARING LIMITS.
4. NEW COMFORT STATIONS, ENTRY STATION, AND CONCESSIONAIRE BUILDING WILL BE FURNISHED BY THE GOVERNMENT AND INSTALLED BY OTHERS. THE CONTRACTOR SHALL PREPARE EACH BUILDING SITE IN ACCORDANCE WITH THE DRAWING DETAILS AND SPECIFICATIONS.
5. COORDINATE ACCESS TO THE GIRLS CAMP DURING CONSTRUCTION.
6. SEE "R" SHEETS FOR ROAD AND PARKING AREA DESIGN AND SURFACING REQUIREMENTS.
7. SEE "W" SHEETS FOR WATER SYSTEM DESIGN.
8. SEE "WW" SHEETS FOR WASTEWATER SYSTEM DESIGN.
9. SEE "SP" SHEET FOR ADDITIONAL REQUIREMENTS ON SNOW PLAY AREAS.
10. SEE SHEET "D19" FOR SIGN INSTALLATION DETAILS.
11. SEE "E" SHEETS FOR ELECTRICAL SYSTEM DESIGN.
12. THE CONTRACTOR SHALL OBTAIN A DUST PERMIT FROM CLARK COUNTY AND NPDES PERMIT FROM THE STATE OF NEVADA.
13. THE GOVERNMENT WILL OBTAIN 404 AND 401 PERMITS FOR WORK IN THE LEE CANYON WASH DRAINAGE.

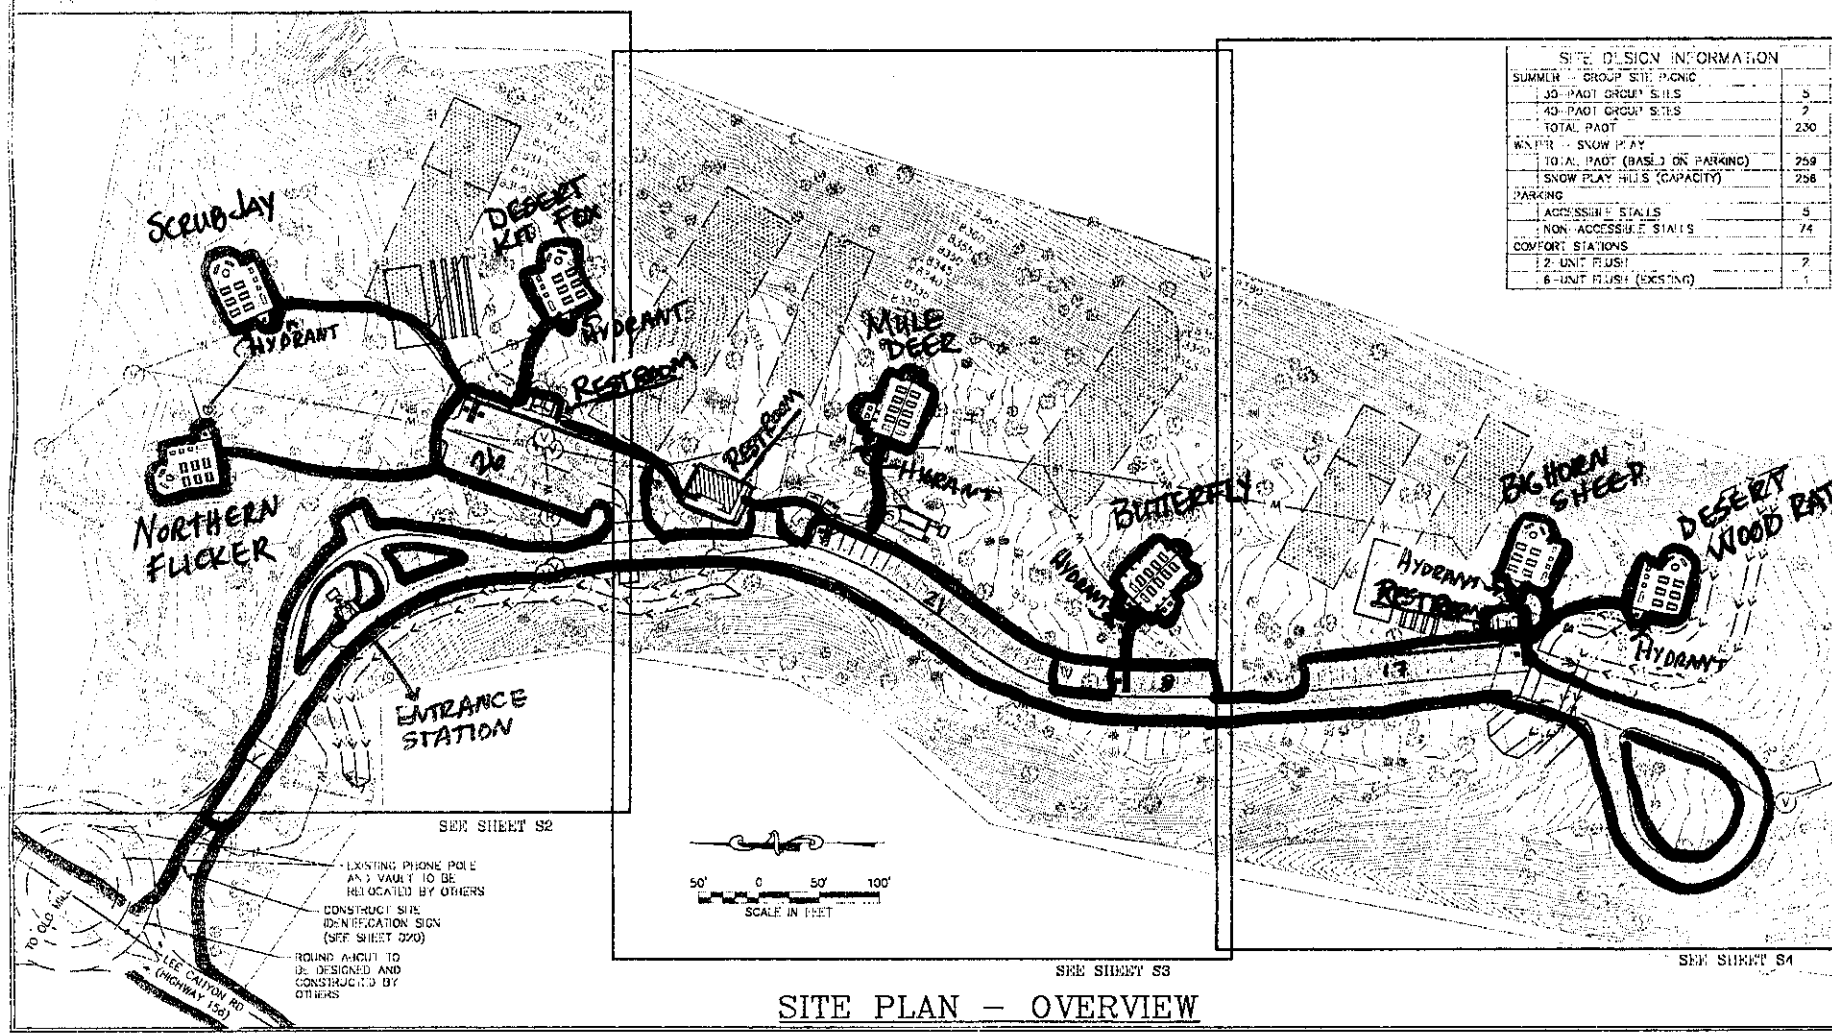

SITE DESIGN INFORMATION	
SUMMER – GROUP SITE PICNIC	
30-PAOT GROUP SITES	5
40-PAOT GROUP SITES	7
TOTAL PAOT	230
WINTER – SNOW PLAY	
TOTAL PAOT (BASED ON PARKING)	259
SNOW PLAY HILLS (CAPACITY)	258
PARKING	
ACCESSIBLE STALLS	5
NON-ACCESSIBLE STALLS	74
COMFORT STATIONS	
2-UNIT FLUSH	2
6-UNIT FLUSH (EXISTING)	1

SITE PLAN – OVERVIEW

U. S. Department of Agriculture
FOREST SERVICE
Intermountain Region 4 Engineering
HUMBOLDT-TOIYABE NATIONAL FOREST

DESIGN: D. BLASWICK
DRAWING: D. BLASWICK
APPROVED: J. L. L.

FOXTAIL GROUP PICNIC AREA
RECONSTRUCTION PROJECT

SITE PLAN - OVERVIEW

DRAWING S1
SHEET 5 OF 6